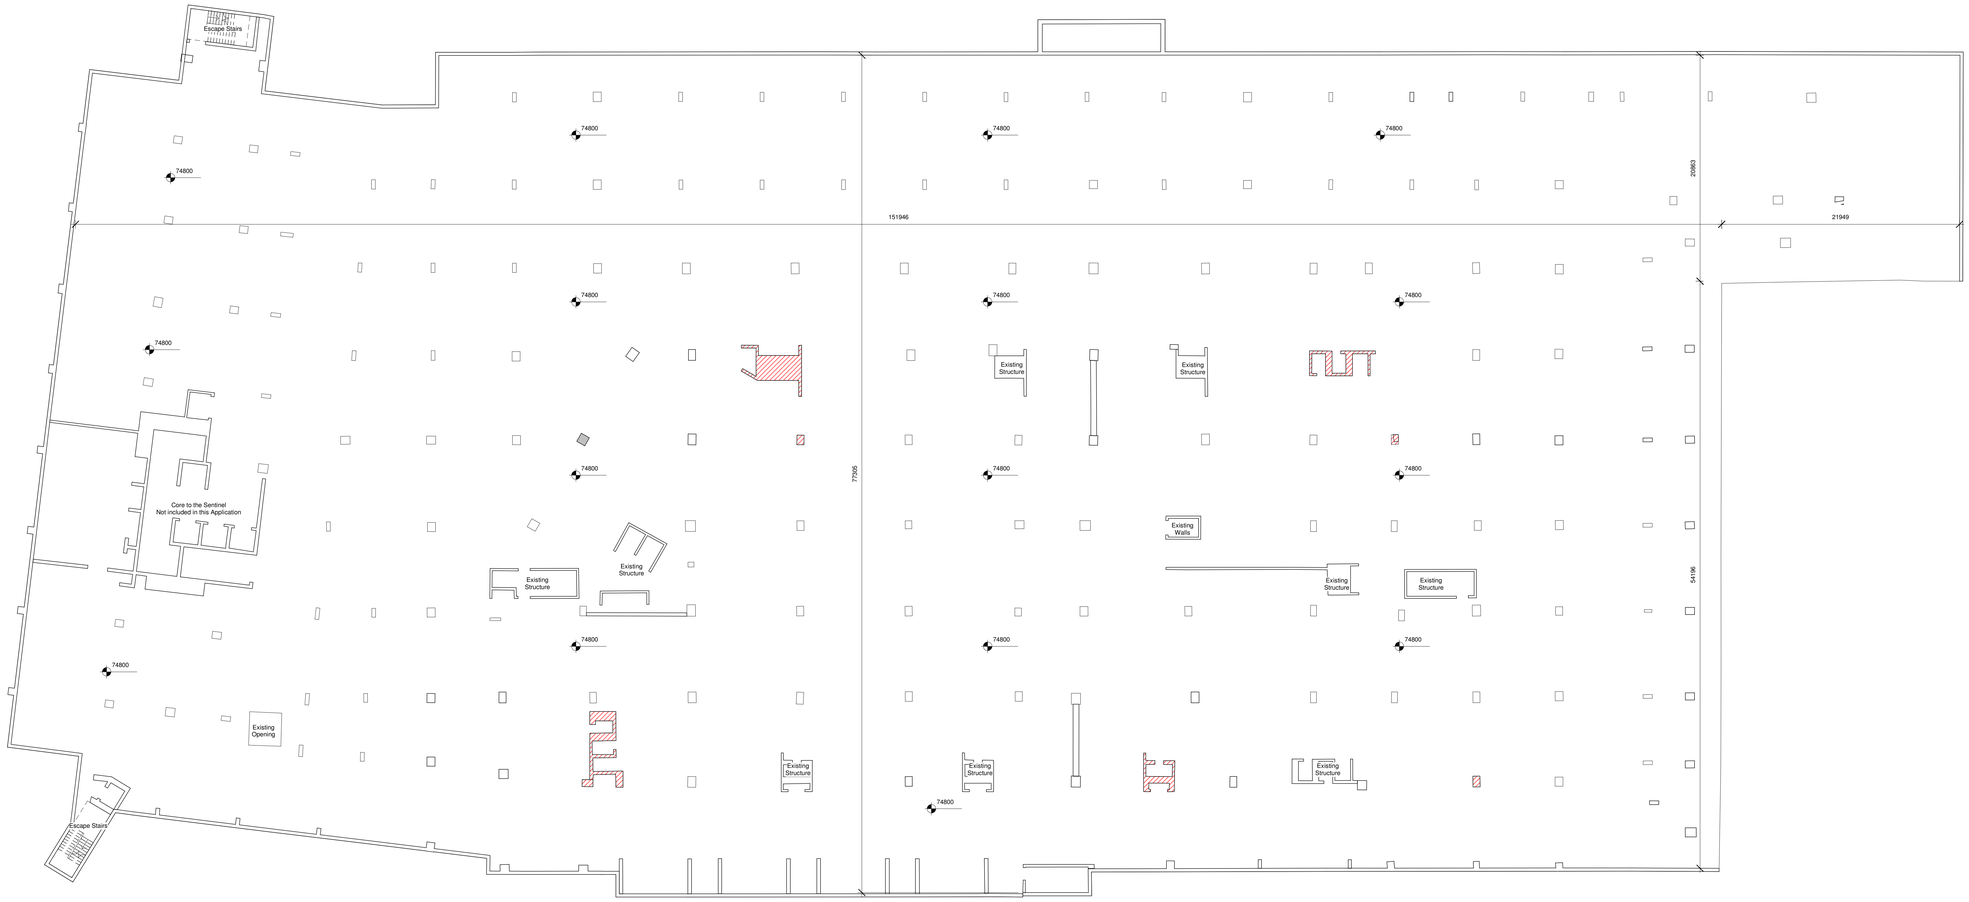

COPYRIGHT:

The design and details shown on this drawing are applicable to their project only and may not be reproduced in whole or in part or be used for any other project or purpose without the written permission of The OTcole Partnership Architects with whom copyright resides.

DO NOT SCALE from this drawing. Use figured dimensions. Contractor to check all dimensionson site prior to commencement of works. Any discrepancies are to be referred to the ARCHITECT.

LEGEND:

N

Alteration Required

Date	Rev.	By.	Checked	Descriptions

REVISIONS:

TOT Architects

48 Upper Mount Street
Dublin 2, Ireland

t: + 353 1 703 7800
f: + 353 8888888799

www.totarch.ie
info@totarch.ie

PROJECT:
IRES Residential Properties LTD
RB Central

STAGE:
Planning

DRAWING TITLE:
Existing - Alteration
Basement -3 Plan

DATE:	18/04/19	DRAWING NO:	P201
SCALE:	1 : 200		
DRAWN:	ACN		
CHECKED:	LC	SHEET SIZE:	A0-L
JOB NO:	1742	REVISION:	
FILE NAME:			