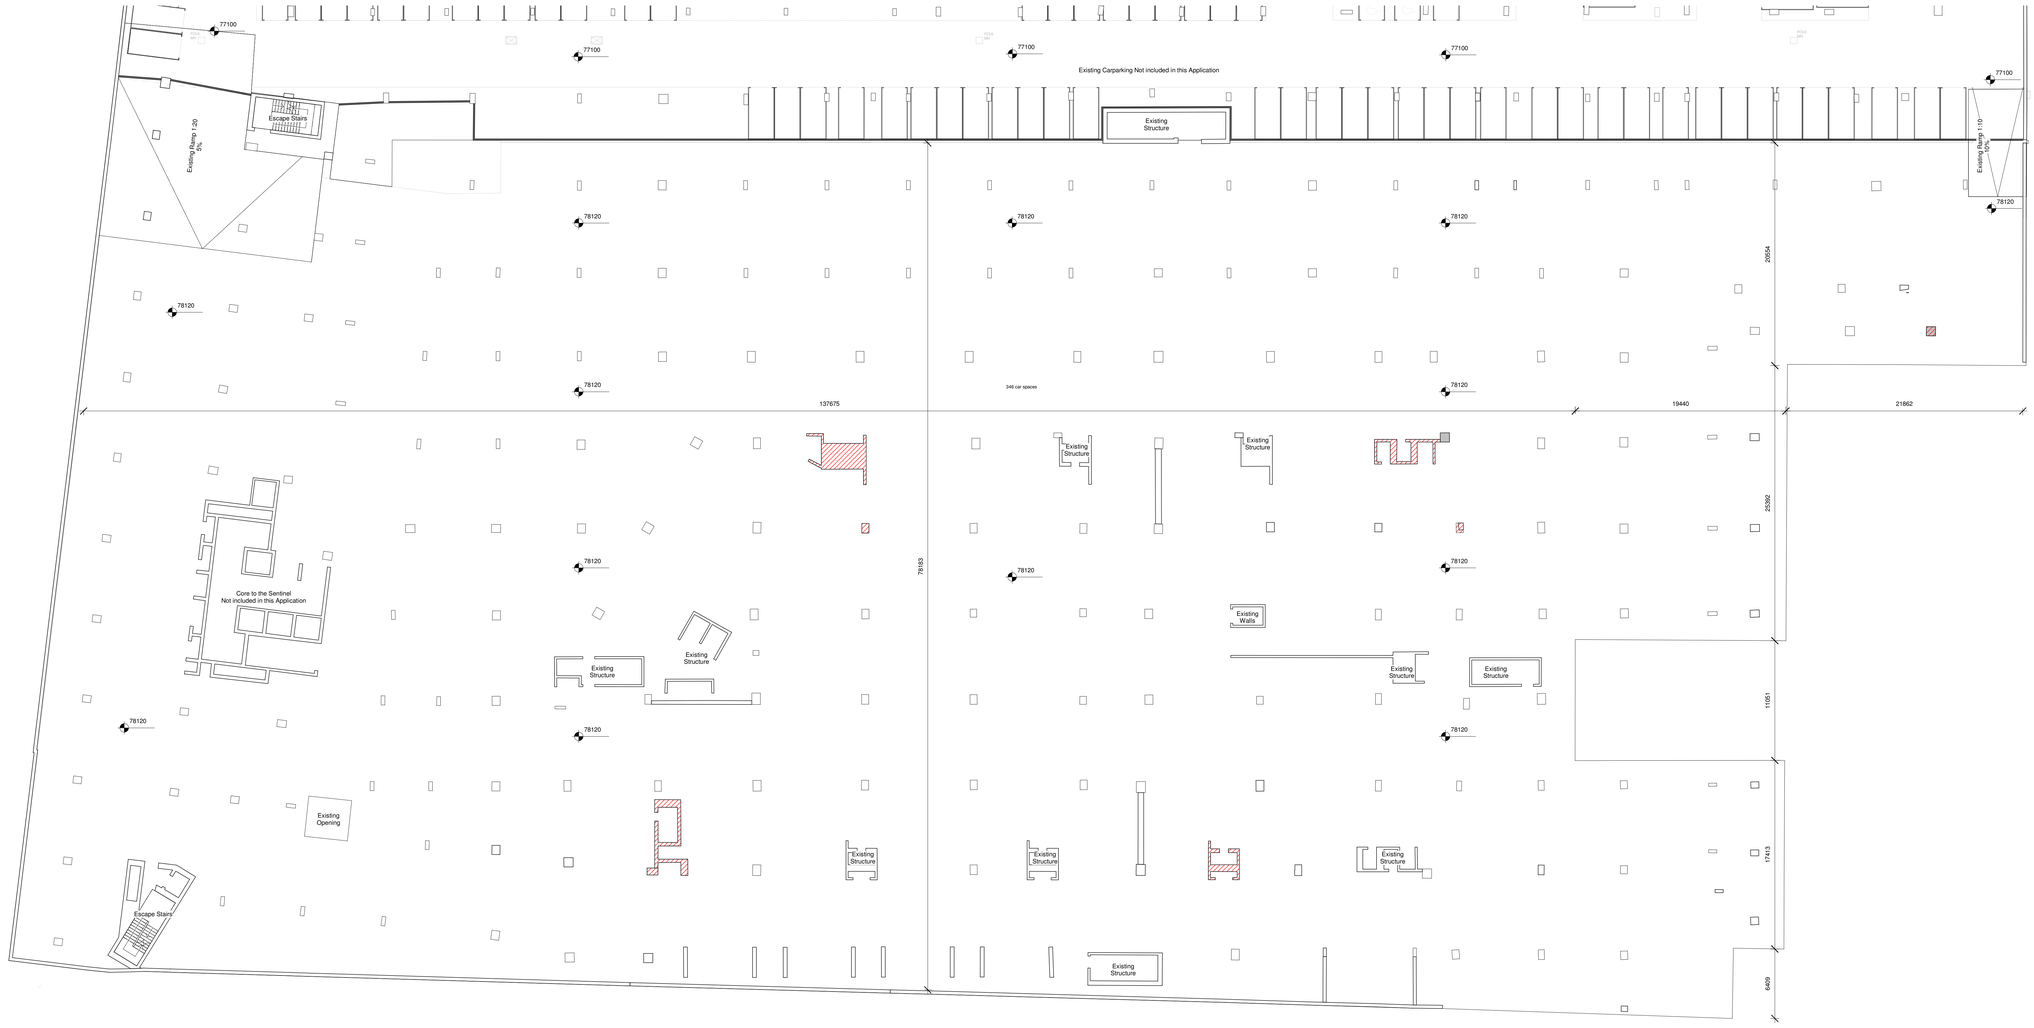

COPYRIGHT:

The design and details shown on this drawing are applicable to their project only and may not be reproduced in whole or in part or be used for any other project or purpose without the written permission of The OToole Partnership Architects with whom copyright resides.

DO NOT SCALE from this drawing. Use figured dimensions. Contractor to check all dimensionson site prior to commencement of works. Any discrepancies are to be referred to the ARCHITECT.

LEGEND:

N

Alteration Required

Date	Rev.	By	Checked	Descriptions

REVISIONS

TOT Architects

49 Upper Mount Street, Dublin 2, Ireland
T: +353 1 700 7900
F: +353 1 6628 5670
E: info@tot.ie
W: www.tot.ie

PROJECT:
IRES Residential Properties LTD
RB Central

STAGE:
Planning

DRAWING TITLE
Existing - Alteration
Basement -2 South Plan

DATE:	18/04/19
SCALE:	1 : 200
DRAWN:	AON
CHECKED:	LC
JOB NO:	1742
FILE NAME:	

DRAWING NO: P203

SHEET SIZE: A0-L

REVISION: