COPYRIGHT:

The design and details shown on this drawing are applicable to their project only and may not be reproduced in whole or in part or be used for any other project or purpose without the written permission of The O'Toole Partnership Architects with whom copyright resides.

DO NOT SCALE from this drawing. Use figured dimensions. Contractor to check all dimensionson site prior to commencement of works. Any discrepancies are to be referred to the ARCHITECT.

KEY PLAN:

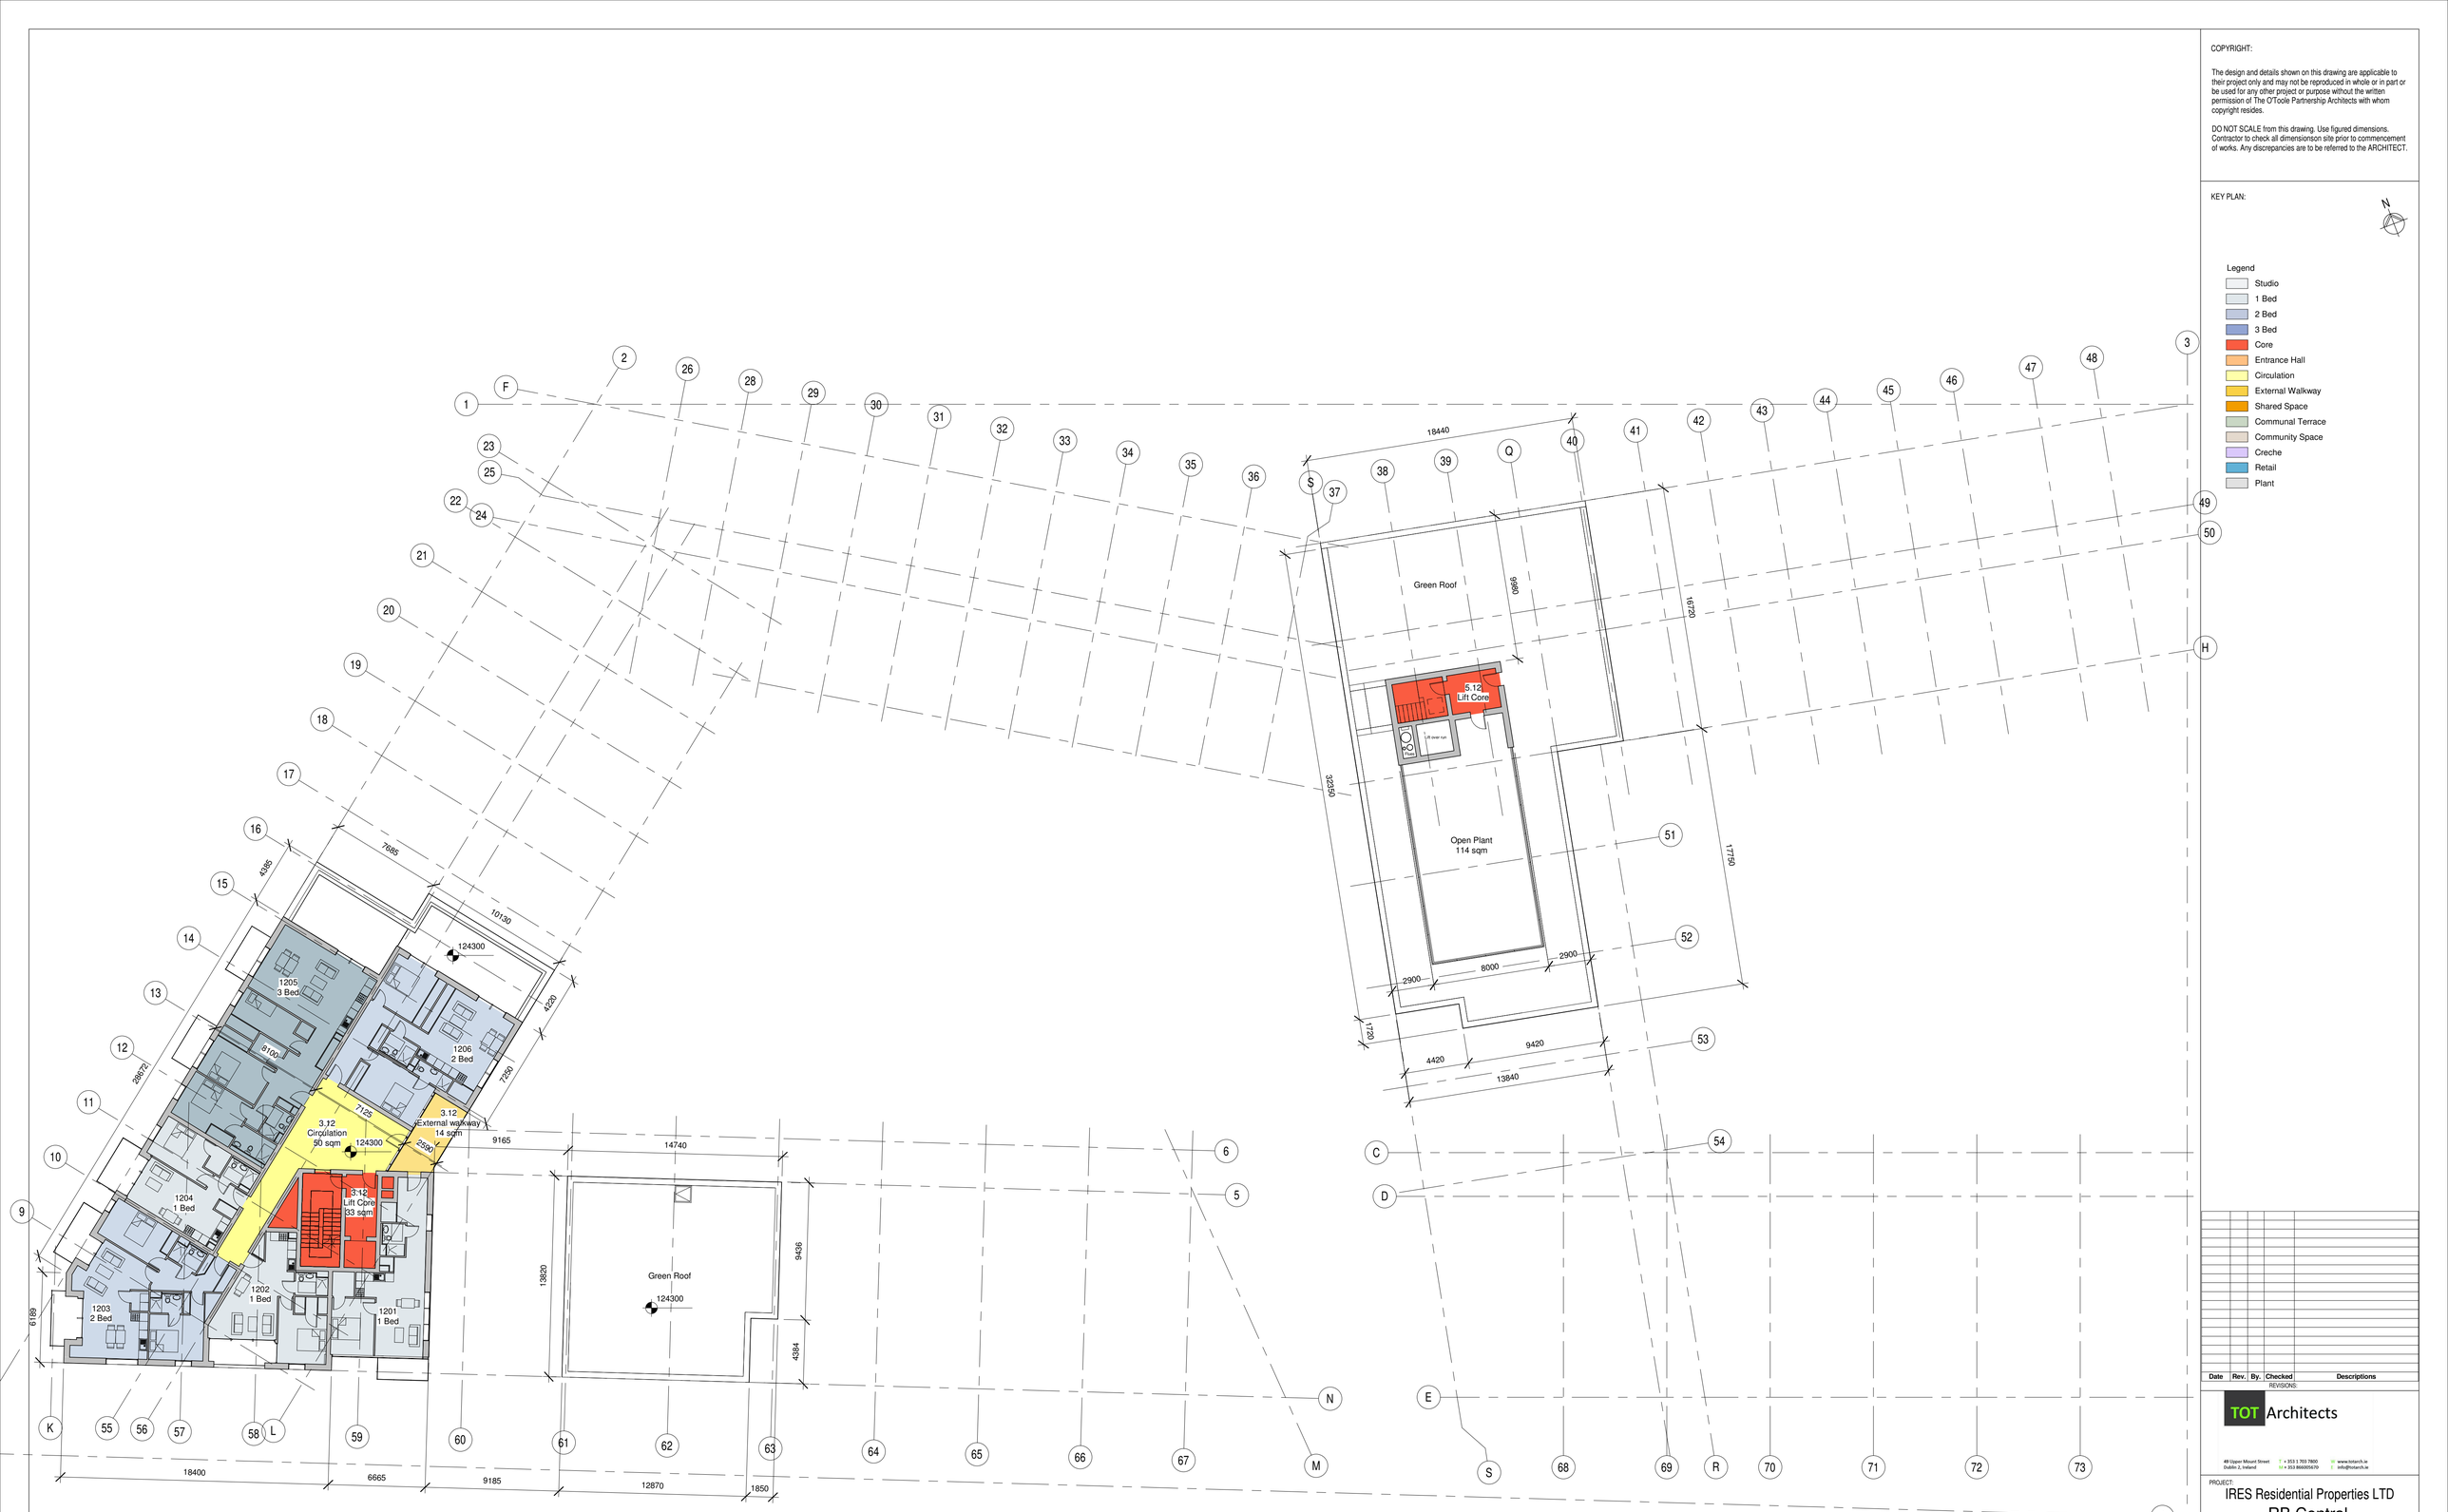

1 Proposed 12th Floor Plan

1 : 200

Date	Rev.	By.	Checked	Descriptions

REVISIONS:

TOT Architects

49 Upper Mount Street
Dublin 2, Ireland

T + 353 1 703 7800
M + 353 866005670

W www.totarch.ie
E info@totarch.ie

PROJECT:
IRES Residential Properties LTD
RB Central

STAGE:
Planning

DRAWING TITLE:
Proposed 12th
Floor Plan

DATE:	18/04/19	DRAWING NO:	P223
SCALE:	1 : 200		
DRAWN:	EH		
CHECKED:	LC	SHEET SIZE	REVISION:
JOB NO:	1742	A1	
FILE NAME:			