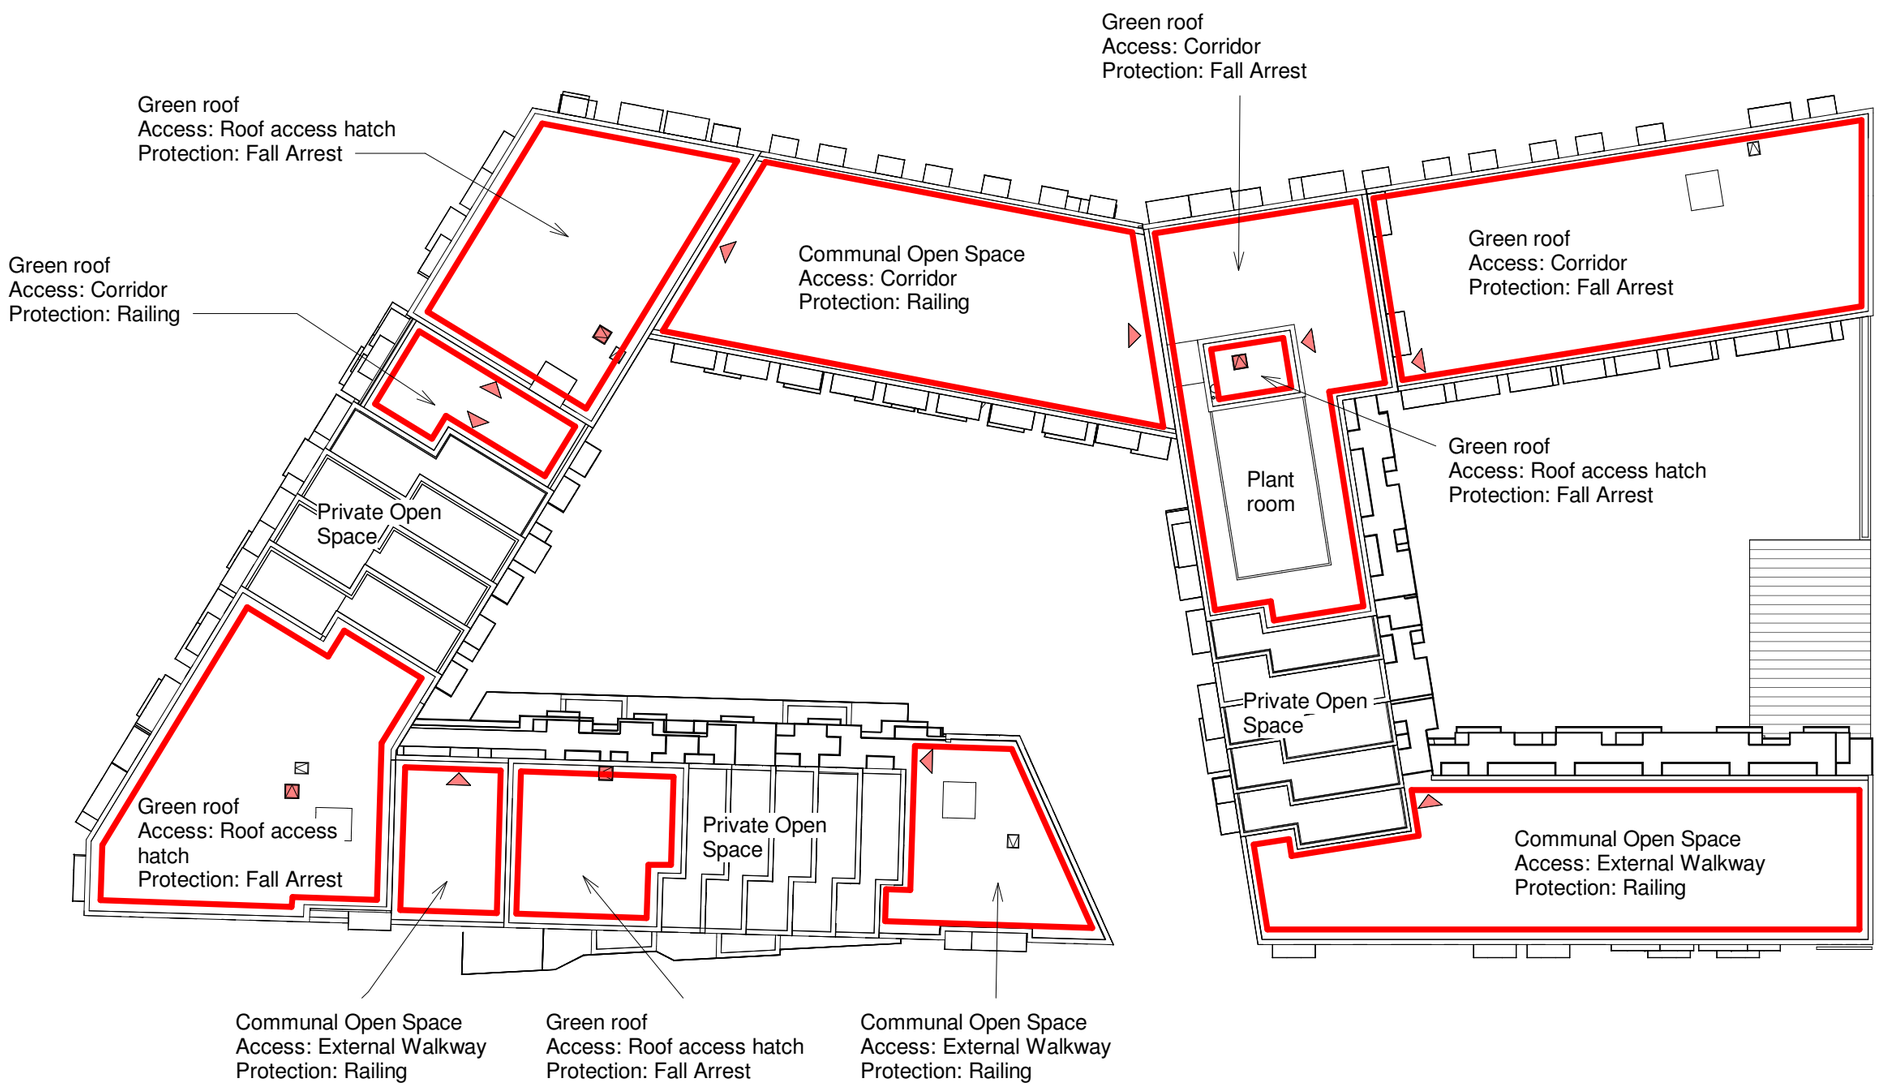

COPYRIGHT:

The design and details shown on this drawing are applicable to their project only and may not be reproduced in whole or in part or be used for any other project or purpose without the written permission of The O'Toole Partnership Architects with whom copyright resides.

DO NOT SCALE from this drawing. Use figured dimensions. Contractor to check all dimensionson site prior to commencement of works. Any discrepancies are to be referred to the ARCHITECT.

KEY PLAN:

N

Legend

- Access to corridor or external walkway
- Access through roof hatch

Date	Rev.	By.	Checked	Descriptions

REVISIONS:

TOT Architects

49 Upper Mount Street
Dublin 2, Ireland

T + 353 1 703 7800
M + 353 866005670

W www.totarch.ie
E info@totarch.ie

PROJECT:
IRES Residential Properties LTD

RB Central

STAGE:
Planning

DRAWING TITLE:
Roof Access Plan

DATE: 18/04/19
SCALE: 1 : 500
DRAWN: LC
CHECKED:
JOB NO: 1742
FILE NAME:

DRAWING NO:
P227

SHEET SIZE: REVISION:
A3